


Профиль вспомогательный А, В		Вымп самонарезающий (шаг 300 мм)
ALT F50HL, ALT F50VL	АУРС F50 0701 (6 мм)	
	АУРС F50 0735 (12 мм)	3,9х16-А2 ISO14586
	АУРС F50 0736 (18 мм)	3,9х19-А2 ISO14586
	АУРС F50 0737 (24 мм)	3,9х25-А2 ISO14586
		3,9х32-А2 ISO14586

Установка конструкции ALT SL130 в фасад серии F50HL, F50VL		Толщина заполнения X, мм			
		32 мм	34-38 мм	40-44 мм	
Профиль	T, мм	A, ммB, мм	A, ммB, мм	A, ммB, мм	C
АУРС SL130.0503	22				
		4,8х60-А2 ISO14586	4,8х70-А2 ISO14586	4,8х70-А2 ISO14586	4,8х70-А2 ISO14586
		12	18	24	18
		6	12	18	12

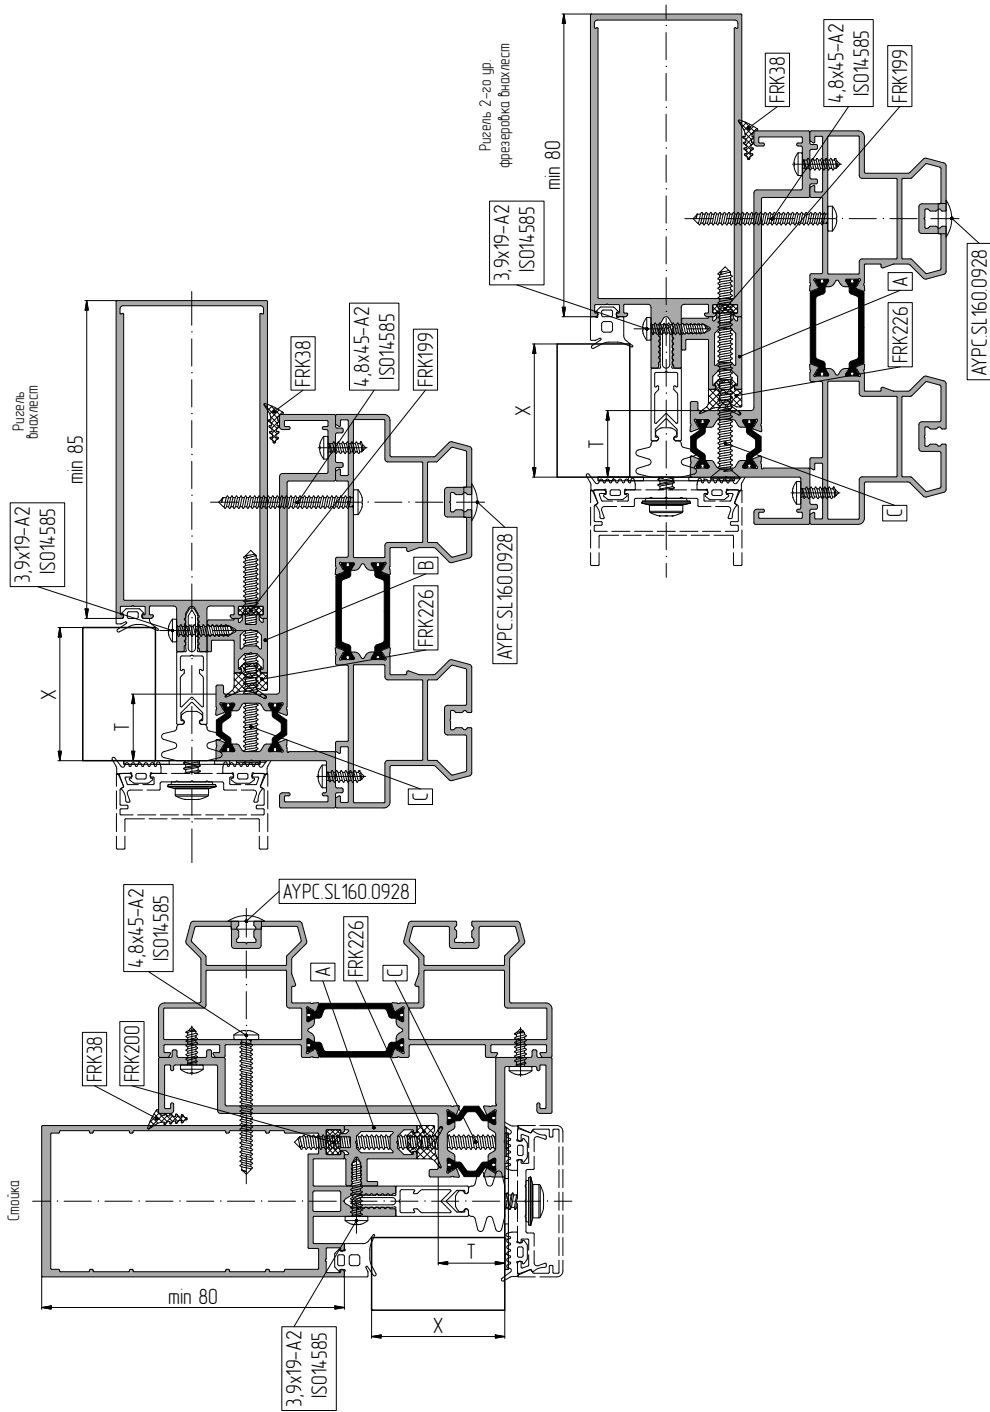

TK F50SG



08 36